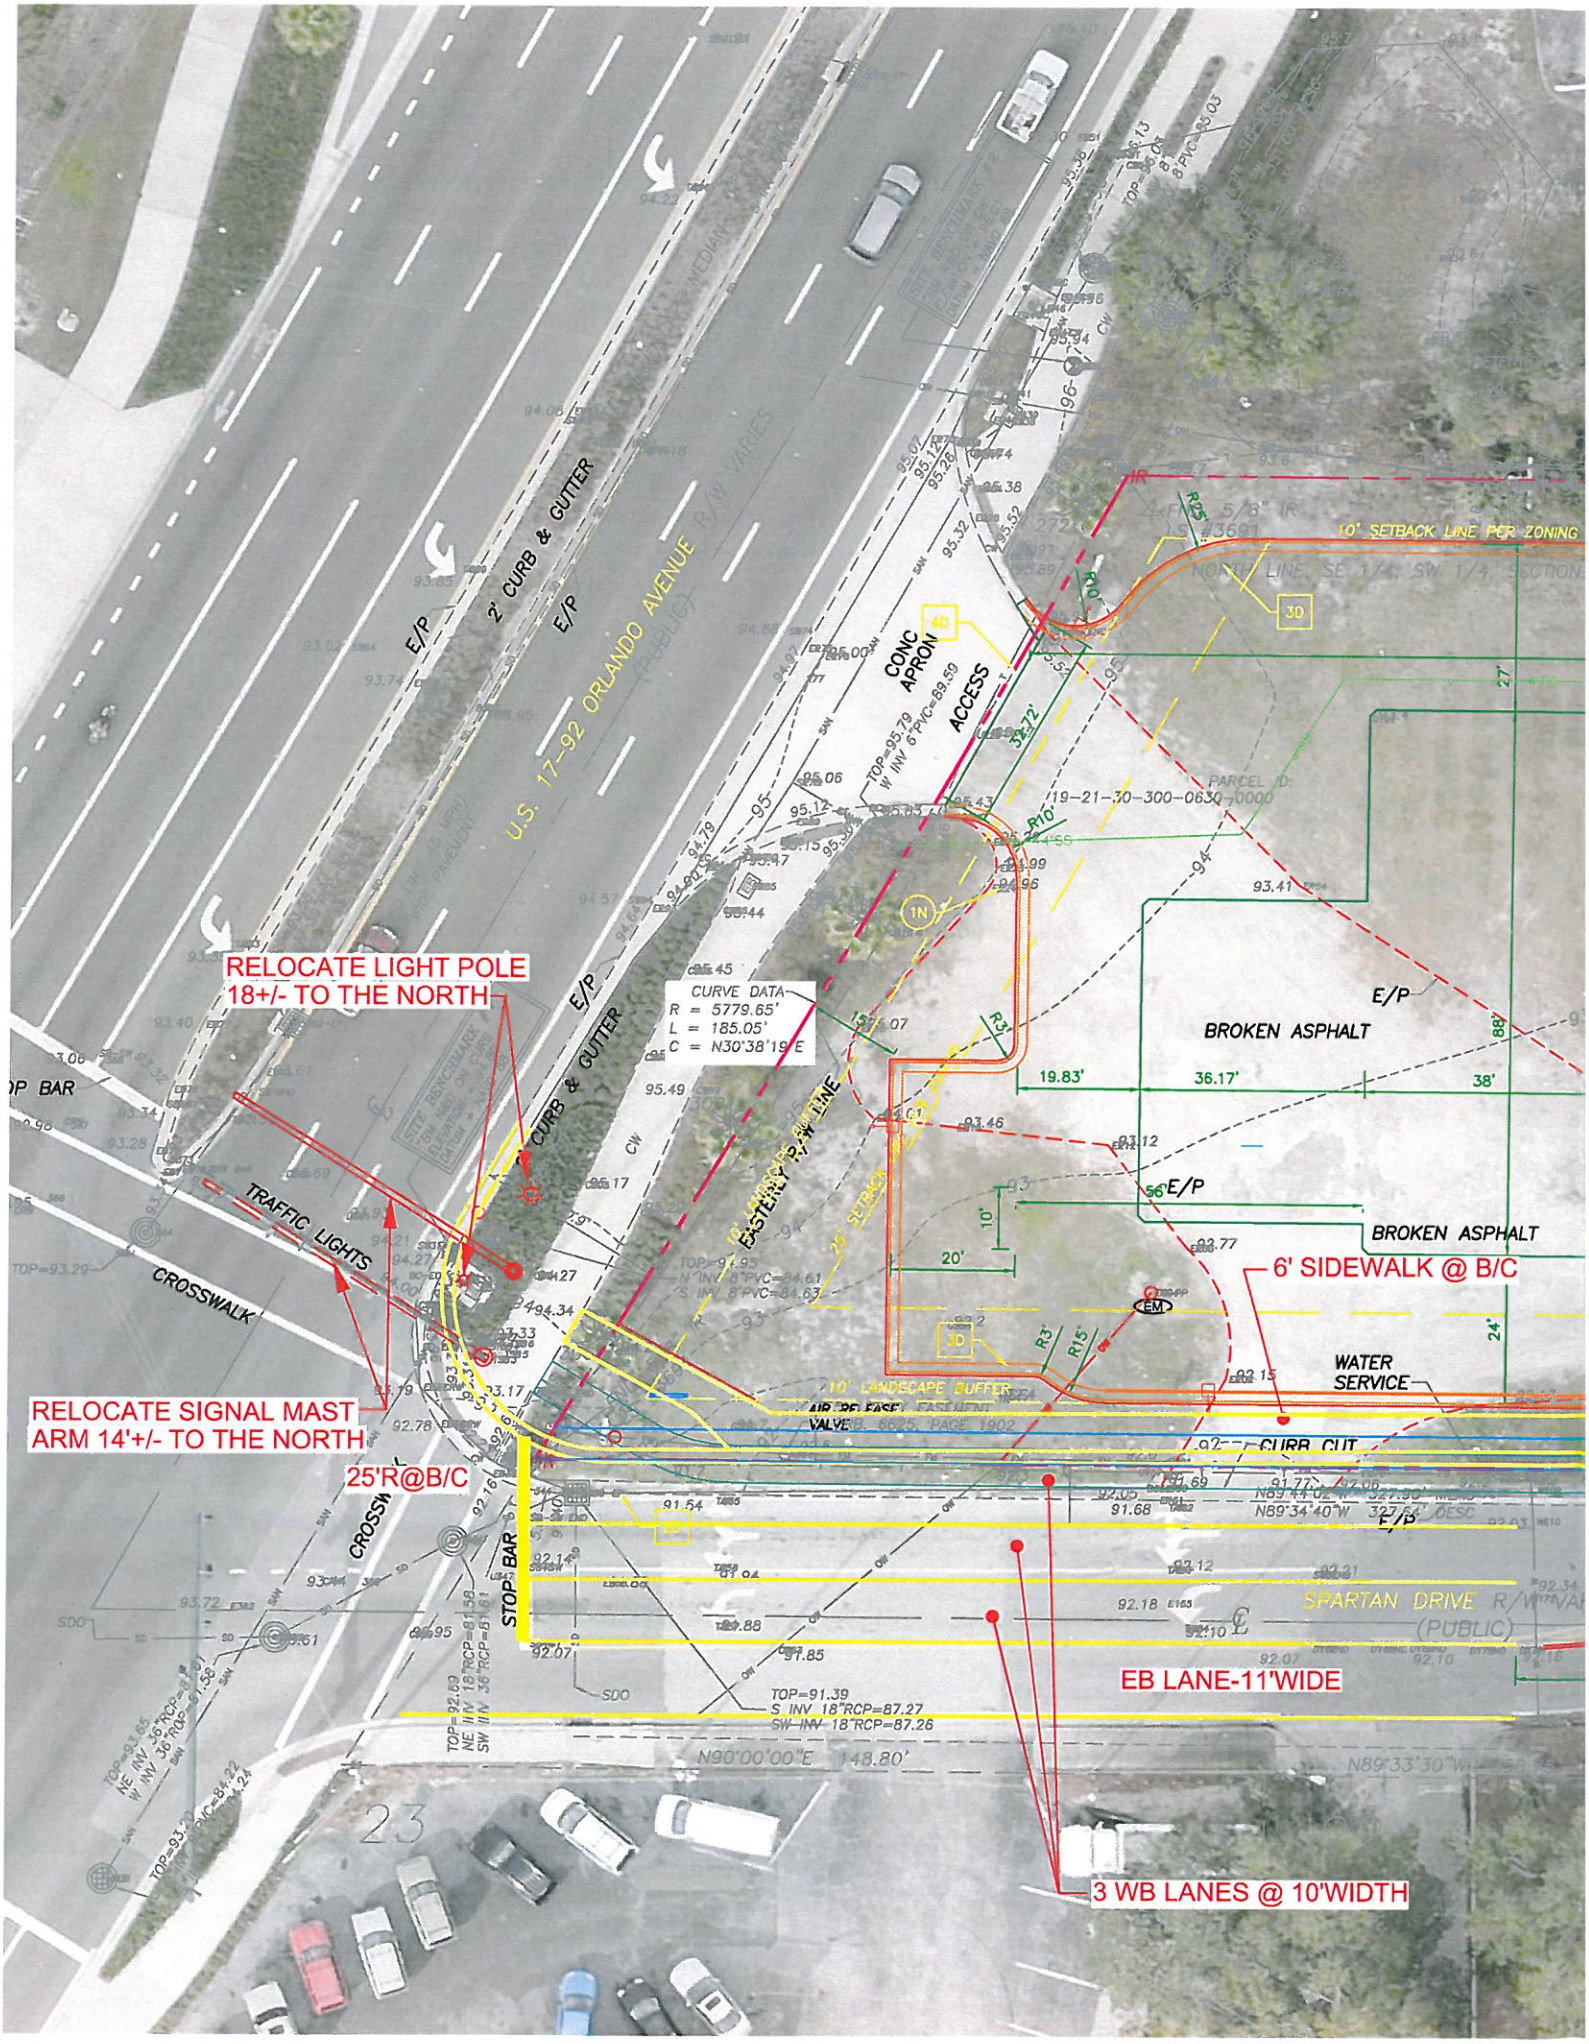
RELOCATE LIGHT POLE
18+/- TO THE NORTH
RELOCATE SIGNAL MAST
ARM 14'+/- TO THE NORTH
25'R@B/C
6' SIDEWALK @ B/C
EB LANE-11'WIDE
3 WB LANES @ 10'WIDTH
U.S. 17-92 ORLANDO AVENUE
2' CURB & GUTTER
E/P
CONC APRON
ACCESS
CURVE DATA
R = 5779.65'
L = 185.05'
C = N30°38'19"E
BROKEN ASPHALT
TRAFFIC LIGHTS
CROSSWALK
STOP BAR
WATER SERVICE
CURB CUT
SPARTAN DRIVE
(PUBLIC)
10' SETBACK LINE PER ZONING
19-21-30-300-0630-0000
N90°00'00"E 148.80'
N89°33'30"W